Parking Impact Exhibit

Wilson Boulevard Separated Bike Lanes - N. Courthouse Rd to N. Quinn St

EXISTING CONDITIONS

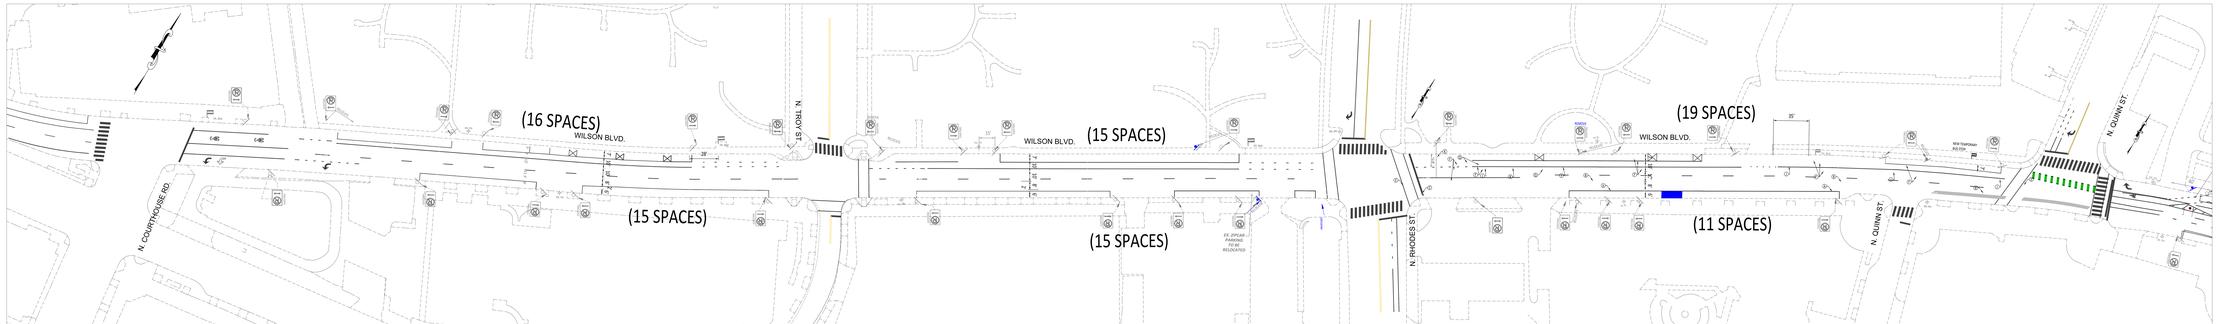
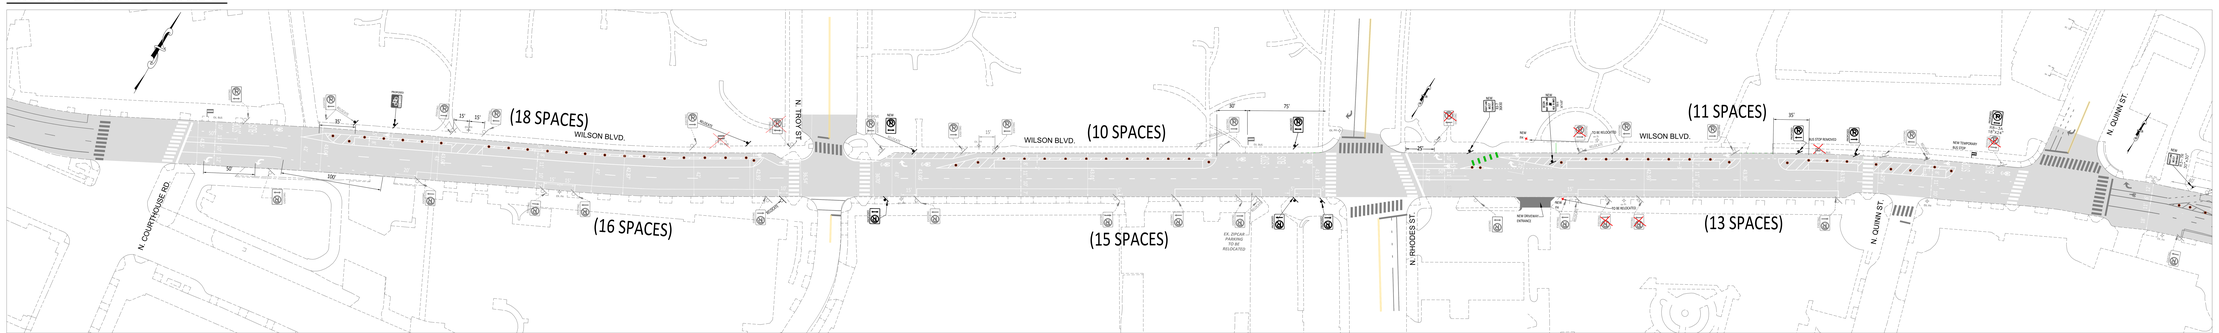
PROPOSED CONCEPT OPTION 1